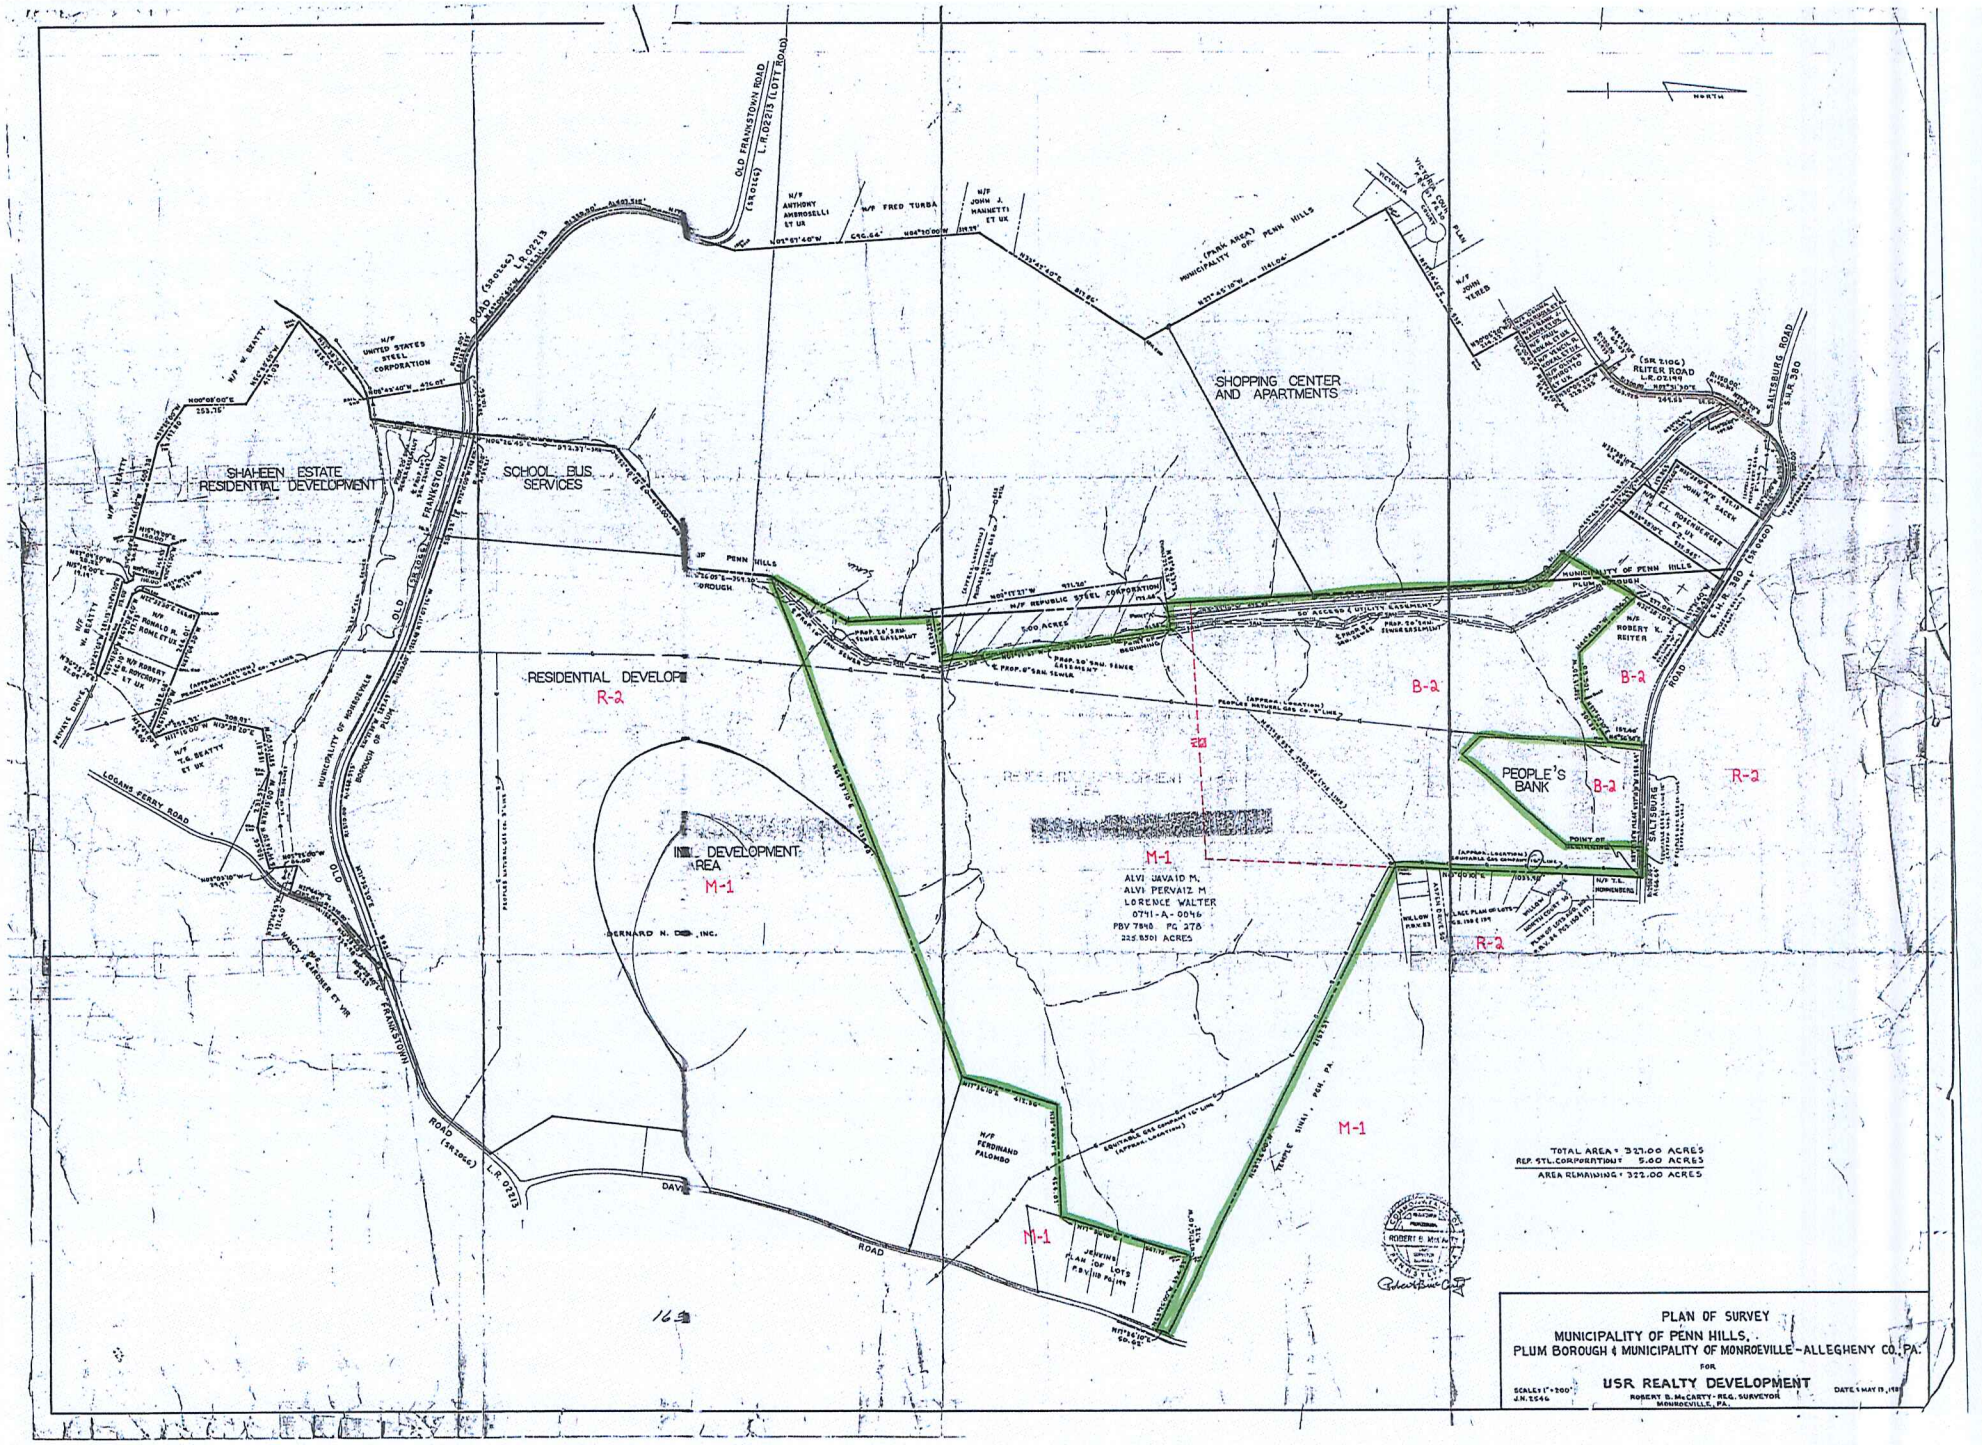
NORTH
SHAHEEN ESTATE RESIDENTIAL DEVELOPMENT
SCHOOL BUS SERVICES
SHOPPING CENTER AND APARTMENTS
RESIDENTIAL DEVELOP
R-2
B-2
PEOPLE'S BANK
M-1
ALVI JAVAID M.
ALVI PERVAIZ M
LORENCE WALTER
0741-A-0046
PBV 7848 PG 278
225.8501 ACRES
DEVELOPMENT AREA
BERNARD N. INC.
OLD FRANKSTOWN ROAD
SALTSBURG ROAD
LOGANS FERRY ROAD
DAVIS ROAD
TOTAL AREA = 327.00 ACRES
REP. STL. CORPORATION = 5.00 ACRES
AREA REMAINING = 322.00 ACRES
PLAN OF SURVEY
MUNICIPALITY OF PENN HILLS,
PLUM BOROUGH & MUNICIPALITY OF MONROEVILLE-ALLEGHENY CO., PA.
FOR
USR REALTY DEVELOPMENT
ROBERT B. McCARTY - REG. SURVEYOR
MONROEVILLE, PA.
SCALE: 1" = 200'
J.N. 2546
DATE: MAY 13, 198